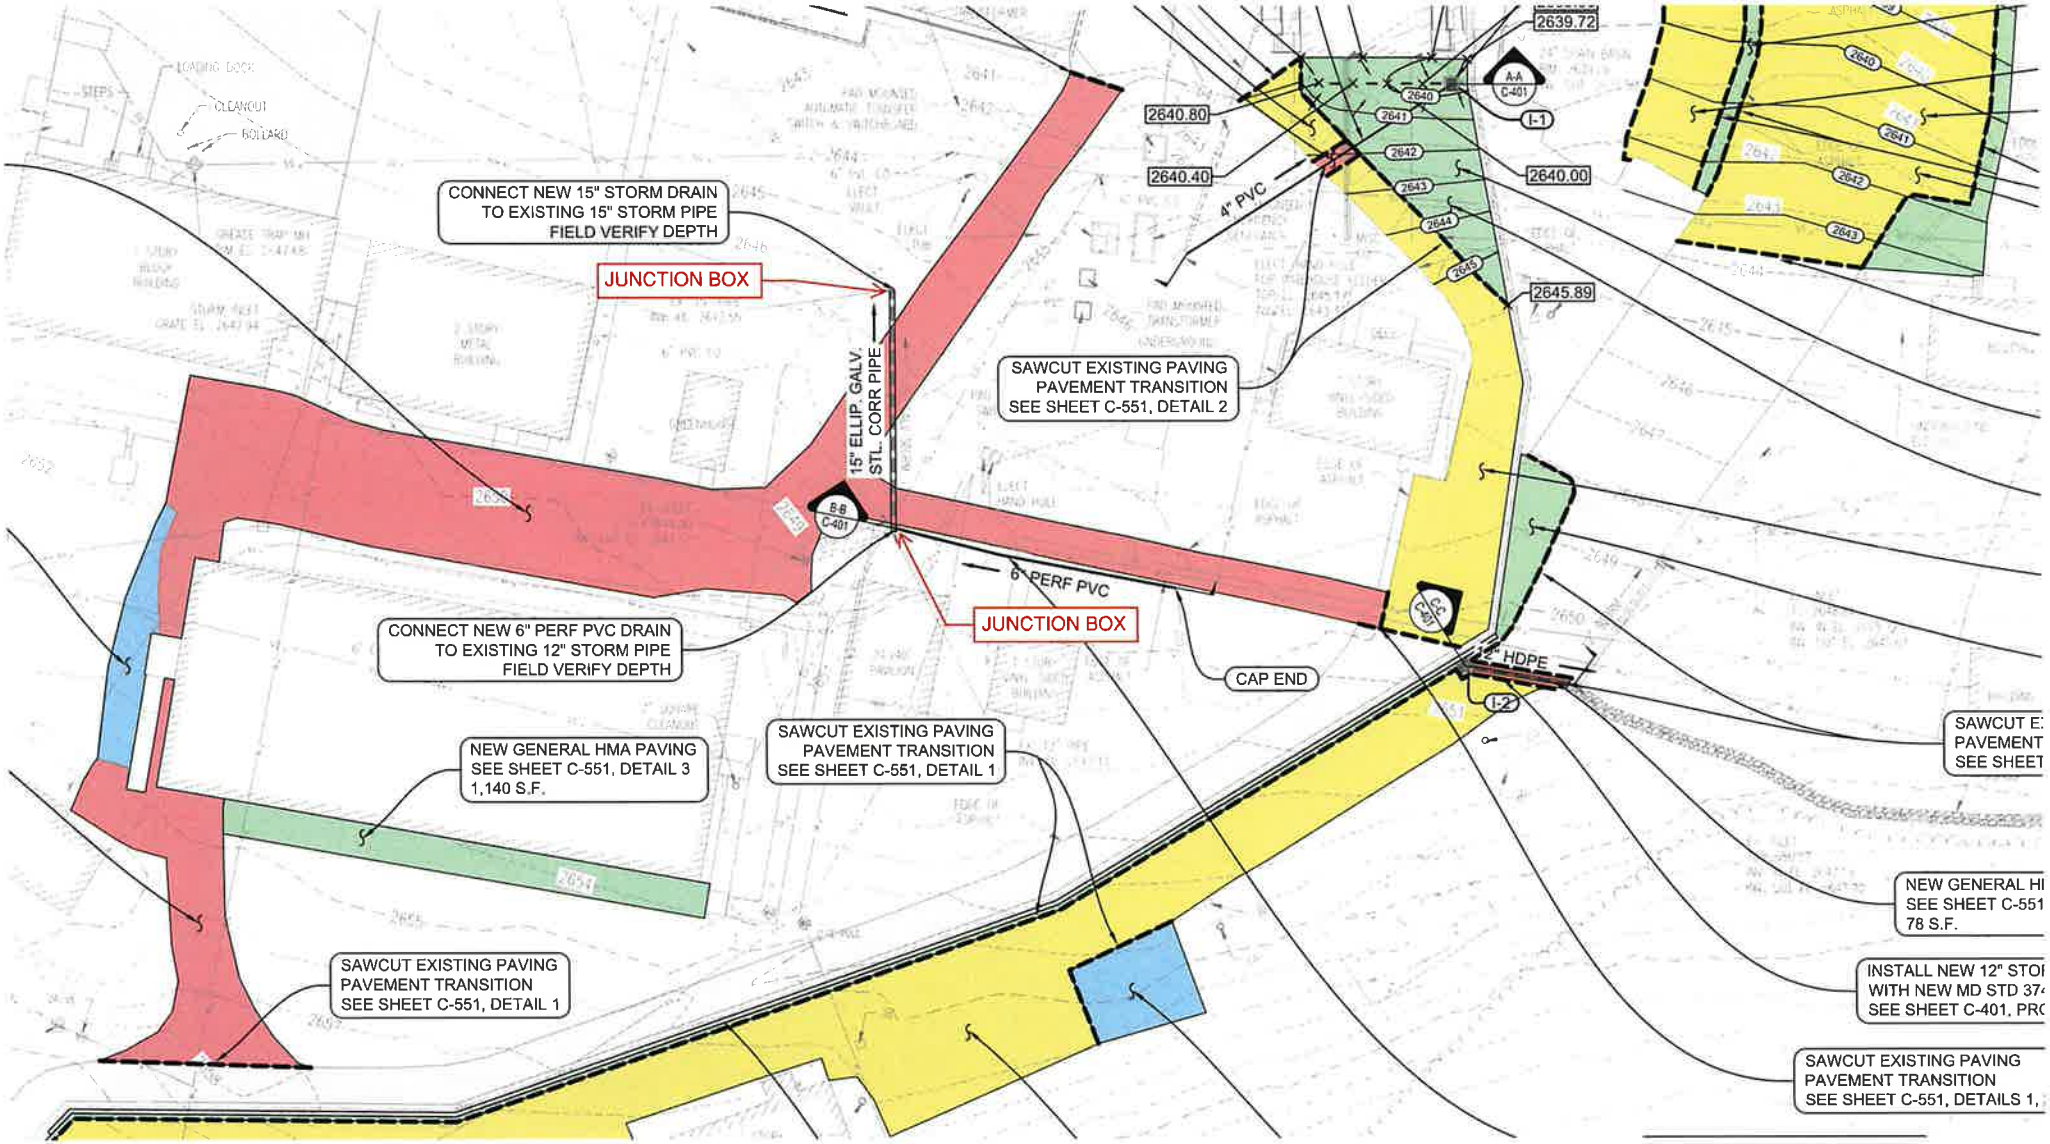
CONNECT NEW 15" STORM DRAIN
TO EXISTING 15" STORM PIPE
FIELD VERIFY DEPTH
JUNCTION BOX
15" ELLIP. GALV.
STL. CORR PIPE
B-B
C-401
CONNECT NEW 6" PERF PVC DRAIN
TO EXISTING 12" STORM PIPE
FIELD VERIFY DEPTH
NEW GENERAL HMA PAVING
SEE SHEET C-551, DETAIL 3
1,140 S.F.
SAWCUT EXISTING PAVING
PAVEMENT TRANSITION
SEE SHEET C-551, DETAIL 1
SAWCUT EXISTING PAVING
PAVEMENT TRANSITION
SEE SHEET C-551, DETAIL 1
JUNCTION BOX
6" PERF PVC
CAP END
SAWCUT EXISTING PAVING
PAVEMENT TRANSITION
SEE SHEET C-551, DETAIL 2
2639.72
2640.80
2640.40
4" PVC
2640.00
2645.89
A-A
C-401
I-1
I-2
C-C
C-401
12" HDPE
SAWCUT E
PAVEMENT
SEE SHEET
NEW GENERAL HI
SEE SHEET C-551
78 S.F.
INSTALL NEW 12" STO
WITH NEW MD STD 37
SEE SHEET C-401, PRO
SAWCUT EXISTING PAVING
PAVEMENT TRANSITION
SEE SHEET C-551, DETAILS 1,
LOADING DOCK
CLEANOUT
BOLLARD
STEPS